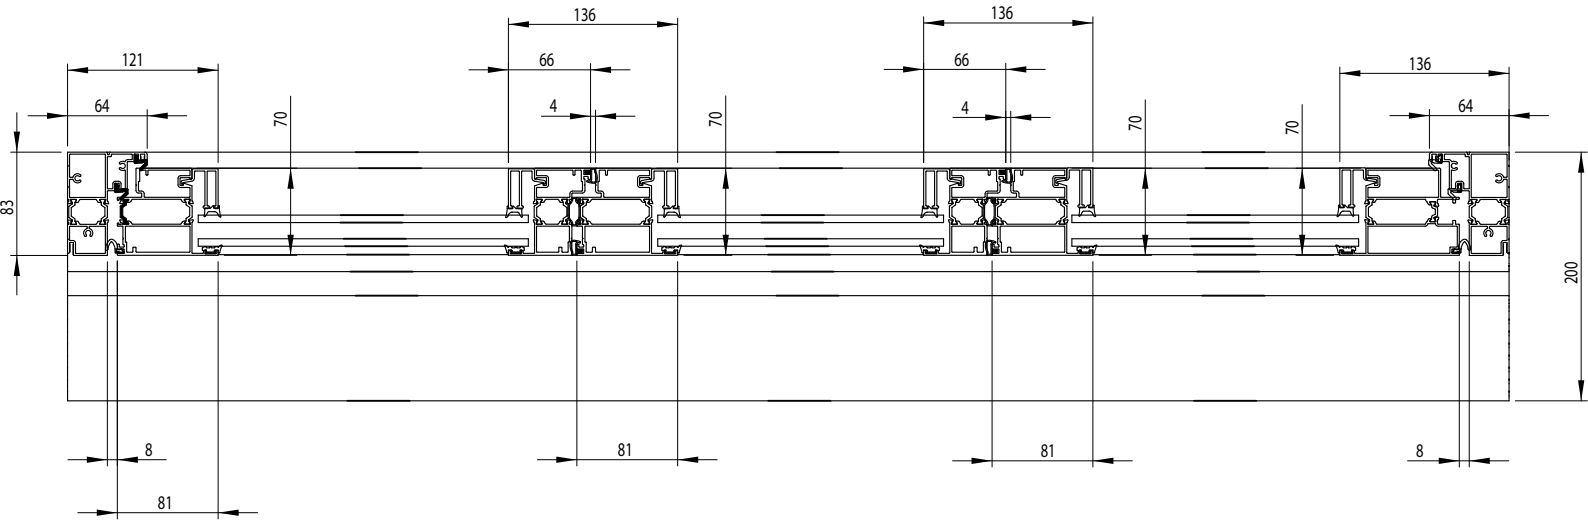

Horizontal Cross Section for C1 3L with Easy Access Sill
SCALE 1 : 5